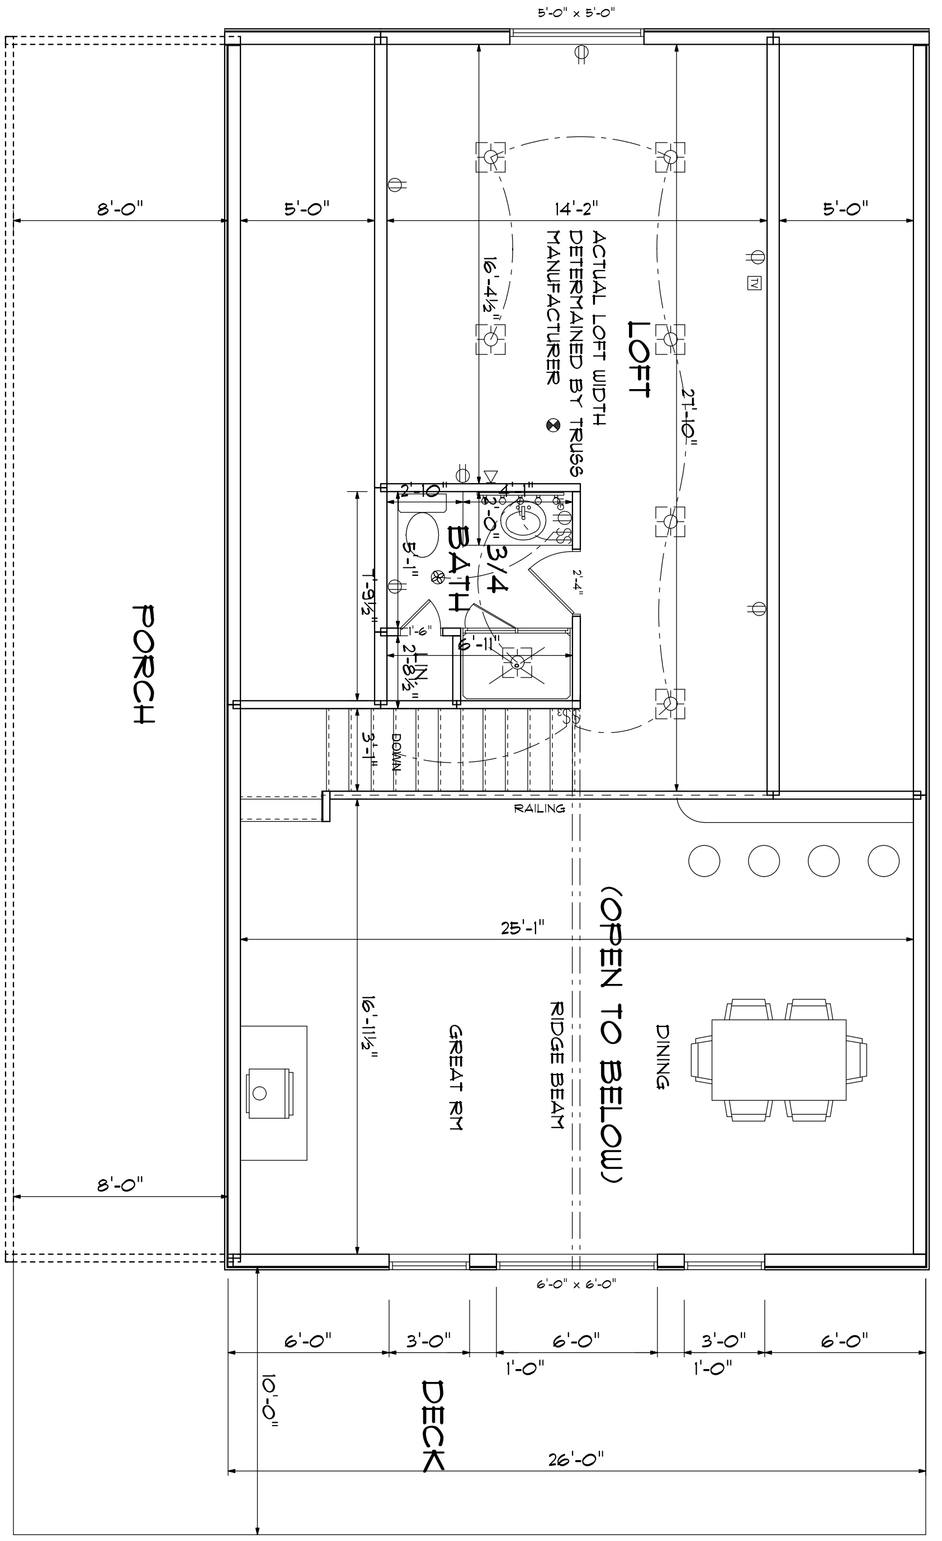

ELECTRICAL	COUNT	SYMBOL
vanity bar light	1	
CAN LIGHT	7	
DOWN	1	DOWN
FAN	1	
OUTLET	6	
OUTLET GFI	1	GFI
SMOKE DETECTOR	1	
SWITCH	3	$
SWITCH 3 WAY	1	$3
TELEPHONE	1	
TV OUTLET	1	TV

LOFT FLOOR PLAN

SCALE: 1/4" = 1'-0"

cabinsandsheds		LOFT PLAN
SCALE 1/4" = 1'-0"	APPROVED	DRAWN BY
DATE July 31, 2008		REVISED
DRAWING NUMBER SHEET 4	PLAN NAME: CABIN 1	SINGLE USE FOR:

www.cabinsandsheds.com

These plans are the exclusive property of www.cabinsandsheds.com and are available for use, resell, reuse, ownership rights and modification through a special offer by cabinsandsheds.com to those who purchase plans as a collections from cabinsandsheds.com. All other reproduction and/or use is prohibited

IT IS THE RESPONSIBILITY OF THE PURCHASER/BUILDER OF THIS PLAN TO INSURE THAT ALL LOCAL BUILDING CODES AND REQUIREMENTS ARE MET. (STRUCTURAL, SEISMIC, SNOW, WIND, HVAC, ELECTRICAL ETC.)